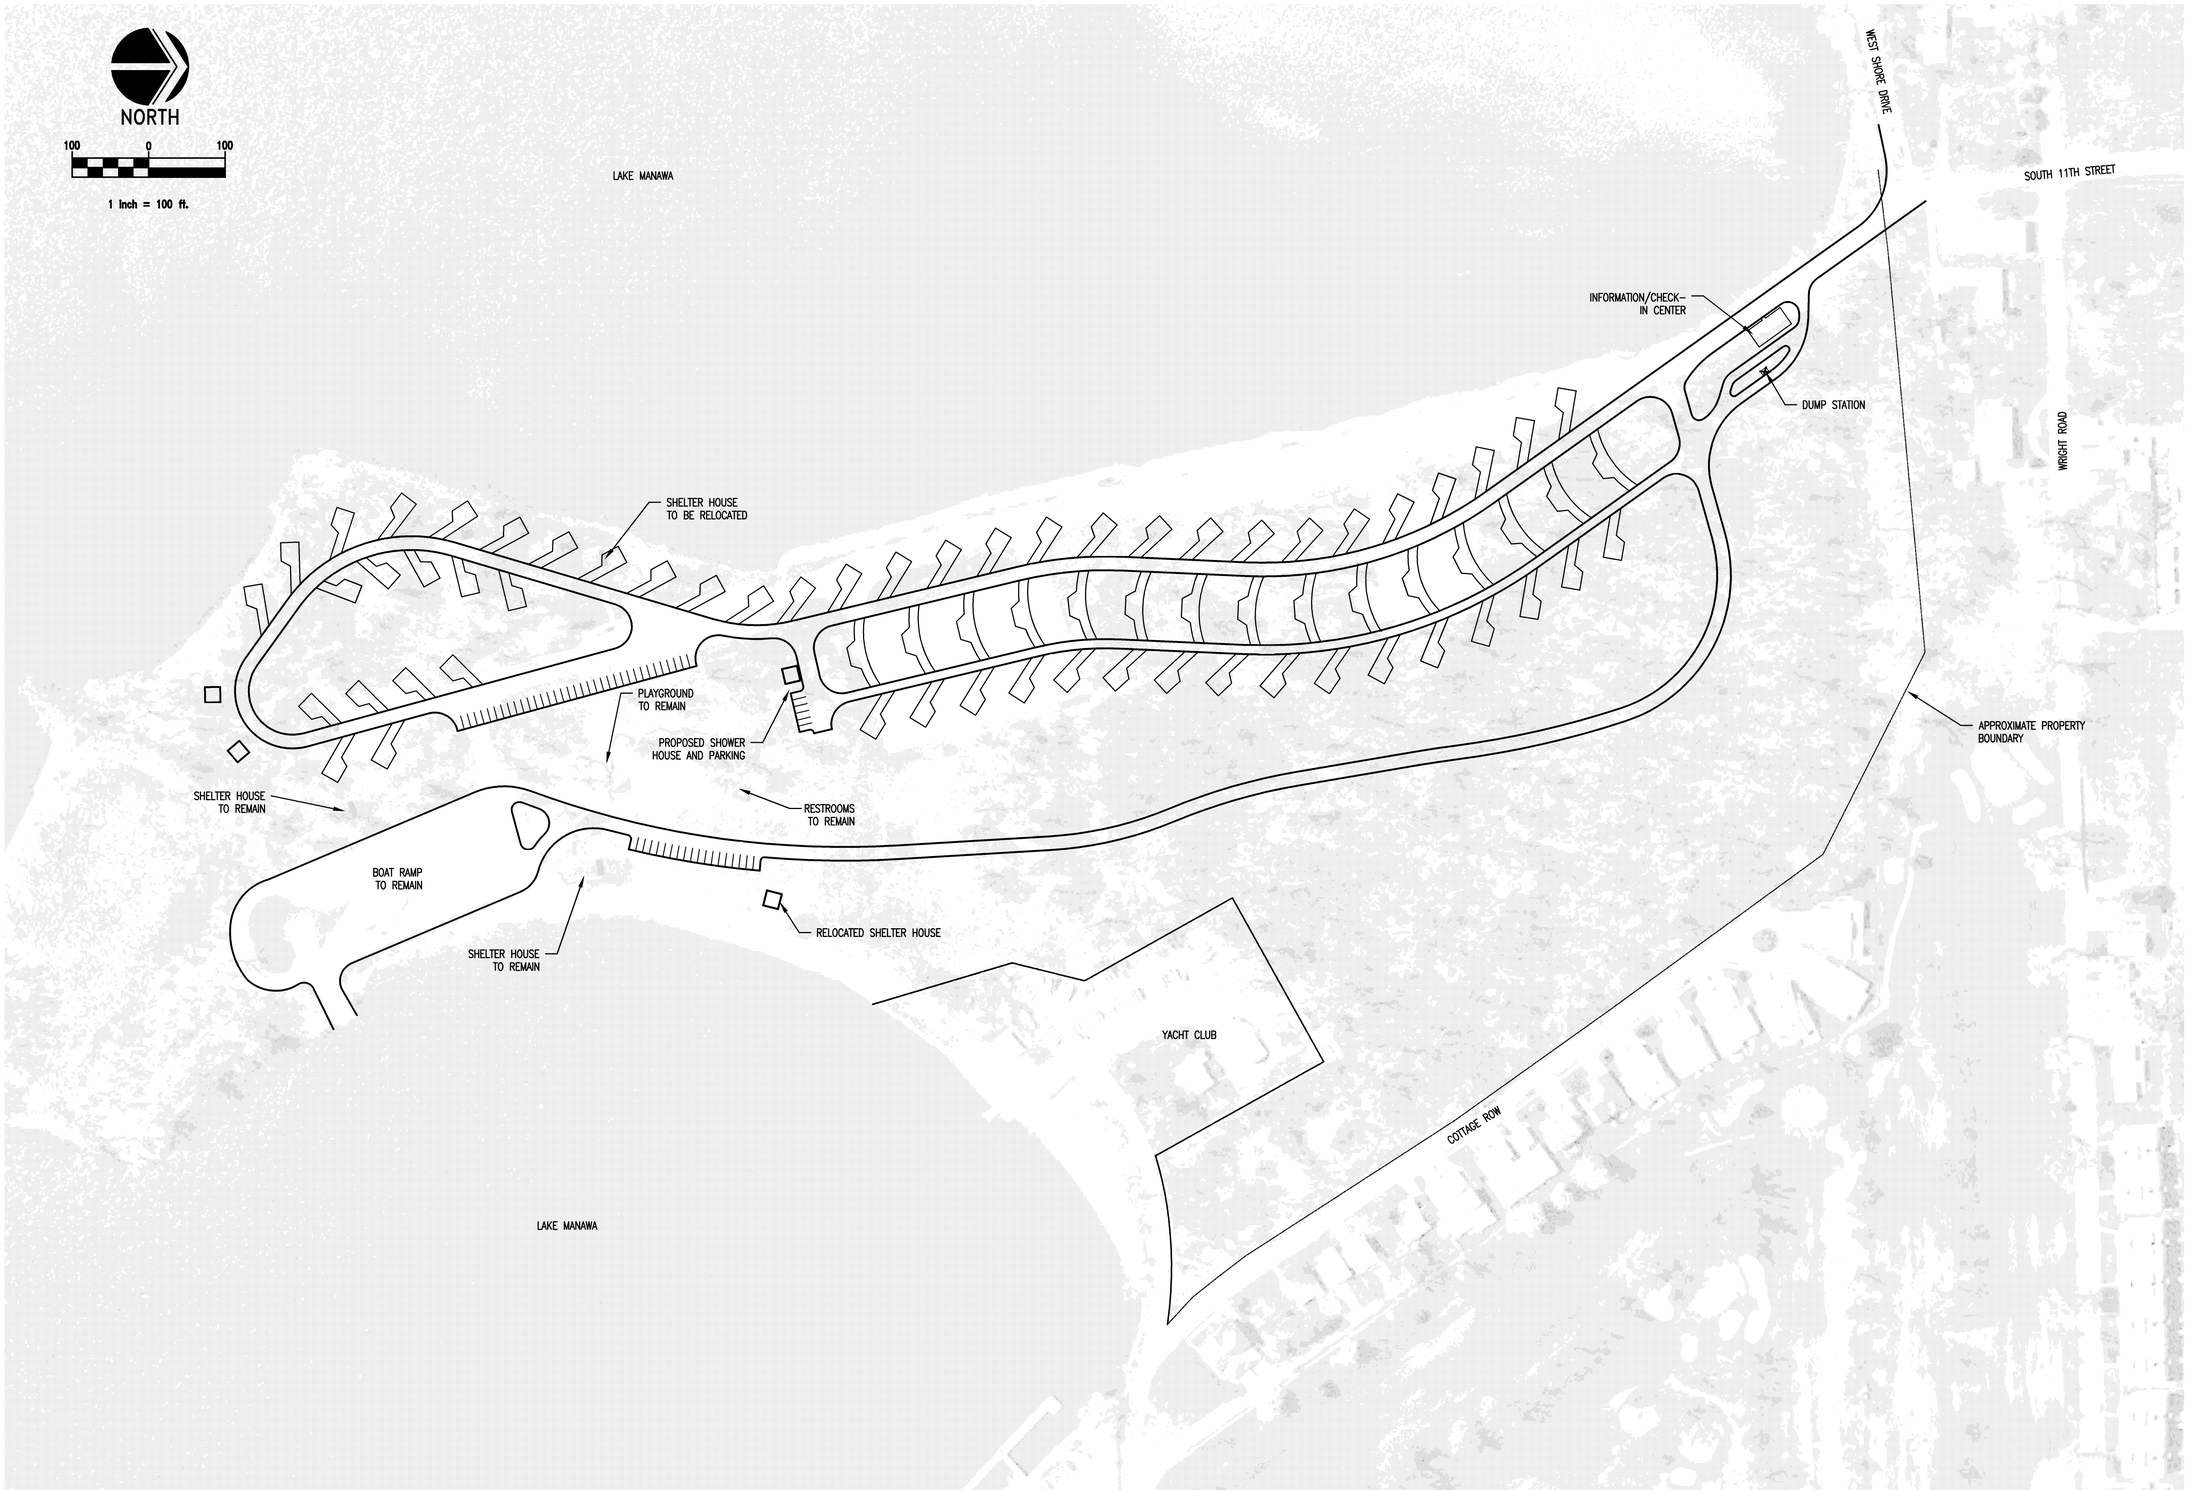

DESIGNED: RGF
DRAWN: TXB
CHECKED: RGF

ISSUE DATE:
REVISIONS:

No.:	DATE:	BY:	DESCRIPTION:

THIS DRAWING IS BEING MADE AVAILABLE SOLELY FOR USE ON THIS PROJECT IN ACCORDANCE WITH A LICENSE AGREEMENT FOR PROFESSIONAL SERVICES. SCHEMMER DISCLAIMS ANY RESPONSIBILITY OR LIABILITY FOR ANY USE OF THIS DRAWING OTHER THAN AS PERMITTED IN ACCORDANCE WITH THE TERMS OF THE LICENSE AGREEMENT.

SCHEMMER
ARCHITECTS | ENGINEERS | PLANNERS

LAKE MANAWA CAMPSITE
LAKE MANAWA
COUNCIL BLUFFS, IOWA

CONCEPT "B"

PROJECT NO.: 05597.001

P:\05597001_CAD\dwg\Civil\Sheet Files\CAMPSITE CONCEPT.dwg
9/8/2008 1:08:24 PM Brinkhous, Tami