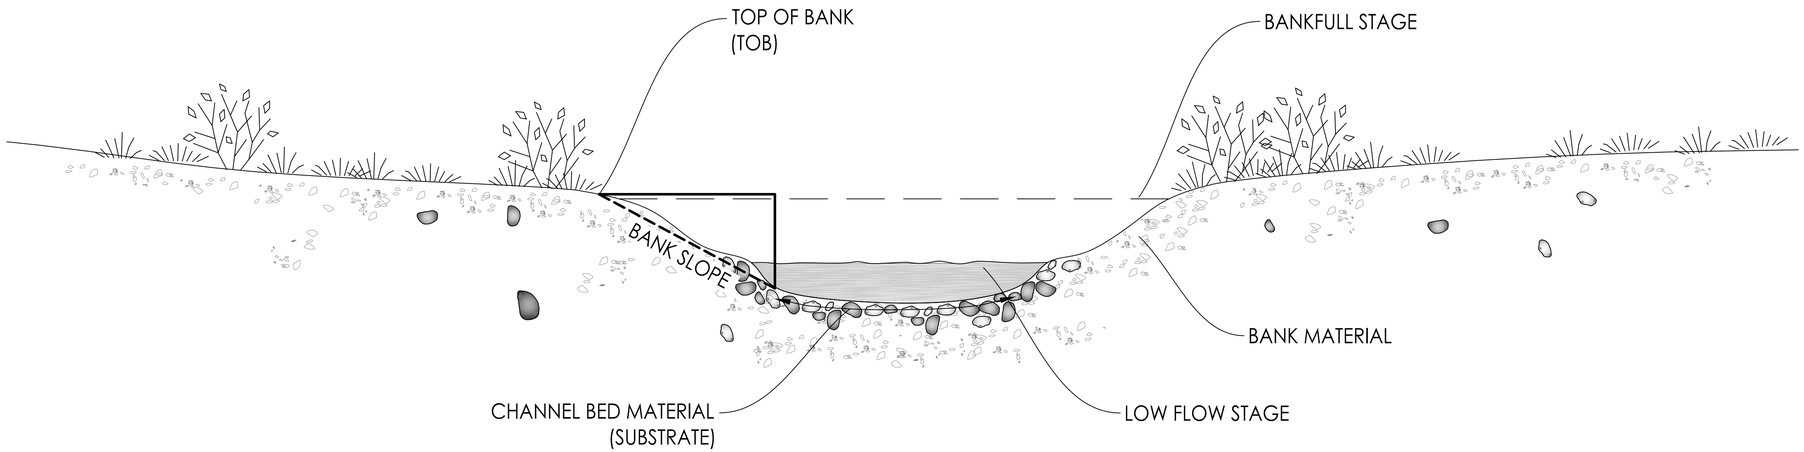

Stantec
3325 South Timberline Road, Suite 150
Fort Collins, Colorado 80525-2903
www.stantec.com

The Contractor shall verify and be responsible for all dimensions. DO NOT scale the drawing - any errors or omissions shall be reported to Stantec without delay. The copyright in all drawings, designs, documents and digital files remains the property of Stantec and must not be reused in any form or altered without the prior written consent of Stantec. Reproduction or use for any purpose other than that authorized by Stantec is forbidden.

Revision	By	Appd.	YY.MM.DD

Issued	By	Appd.	YY.MM.DD

Client/Project
IOWA DEPARTMENT OF NATURAL RESOURCES
IOWA RIVER RESTORATION TOOLBOX

Title
BED AND BANK

Permit-Seal

Project Number: XXXXXXXXXX

File Name: 5_Bed_and_Bank.dwg

DWN	CHKD	DSGN	XX.XX.XX
Dwn.	Chkd.	Dsgn.	YY.MM.DD

Drawing No. BED_VS_BANK

Revision 0

Sheet 5 of ##

Saved Date: 2017/06/05 1:03 PM Login: Sudman, Zachary
z:\Iowa_jmts\civil\Mine_art_drawings\5_bed_and_bank.dwg