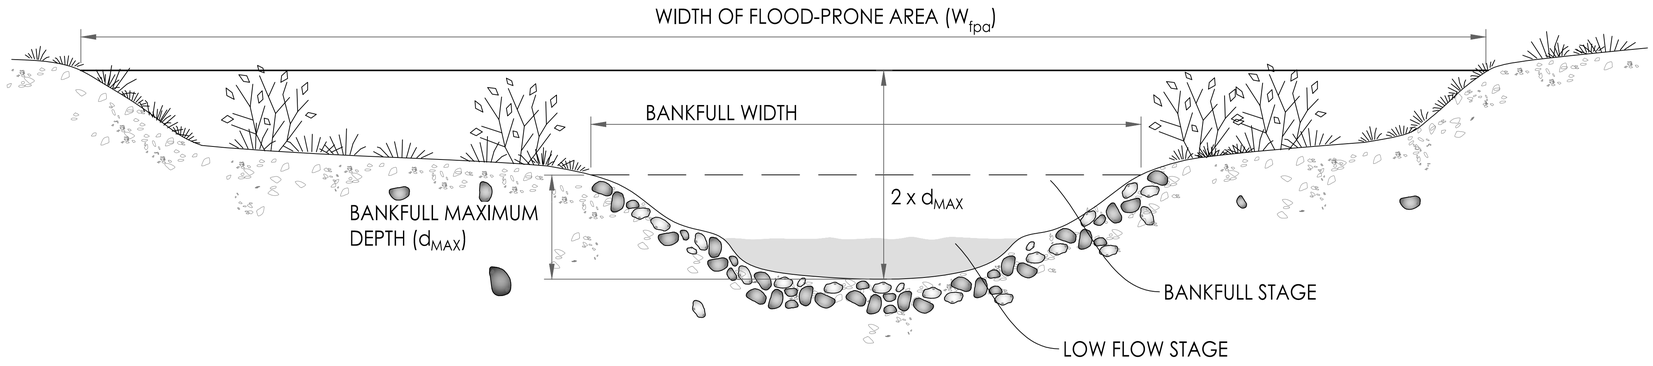

ENTRENCHMENT RATIO = (WIDTH OF FLOOD-PRONE AREA)/(BANKFULL WIDTH)

Stantec
3325 South Timberline Road, Suite 150
Fort Collins, Colorado 80525-2903
www.stantec.com

The Contractor shall verify and be responsible for all dimensions. DO NOT scale the drawing - any errors or omissions shall be reported to Stantec without delay. The copyright and intellectual property rights in this document, and in any data (including computer models and drawings) recorded in it, are and shall remain the property of Stantec. Reproduction or use for any purpose other than that authorized by Stantec is forbidden.

Revision	By	Appd.	YY.MM.DD

Issued	By	Appd.	YY.MM.DD

Client/Project
IOWA DEPARTMENT OF NATURAL RESOURCES
IOWA RIVER RESTORATION TOOLBOX

Title
ENTRENCHMENT RATIO

Permit-Seal

Project Number: XXXXXXXXXX

File Name: 7_Entrenchment_Ratio.dwg

DWN	CHKD	DSGN	XX.XX.XX
Dwn.	Chkd.	Dsgn.	YY.MM.DD

Drawing No. ENTRENCHMENT_RATIO

Revision 0

Sheet 7 of ##

SaveDate: 2018/02/07 7:51 AM Login: Sudman, Zachary
C:_other_office_cad\Iowa_dnr\Civil\7_entrenchment_ratio.dwg